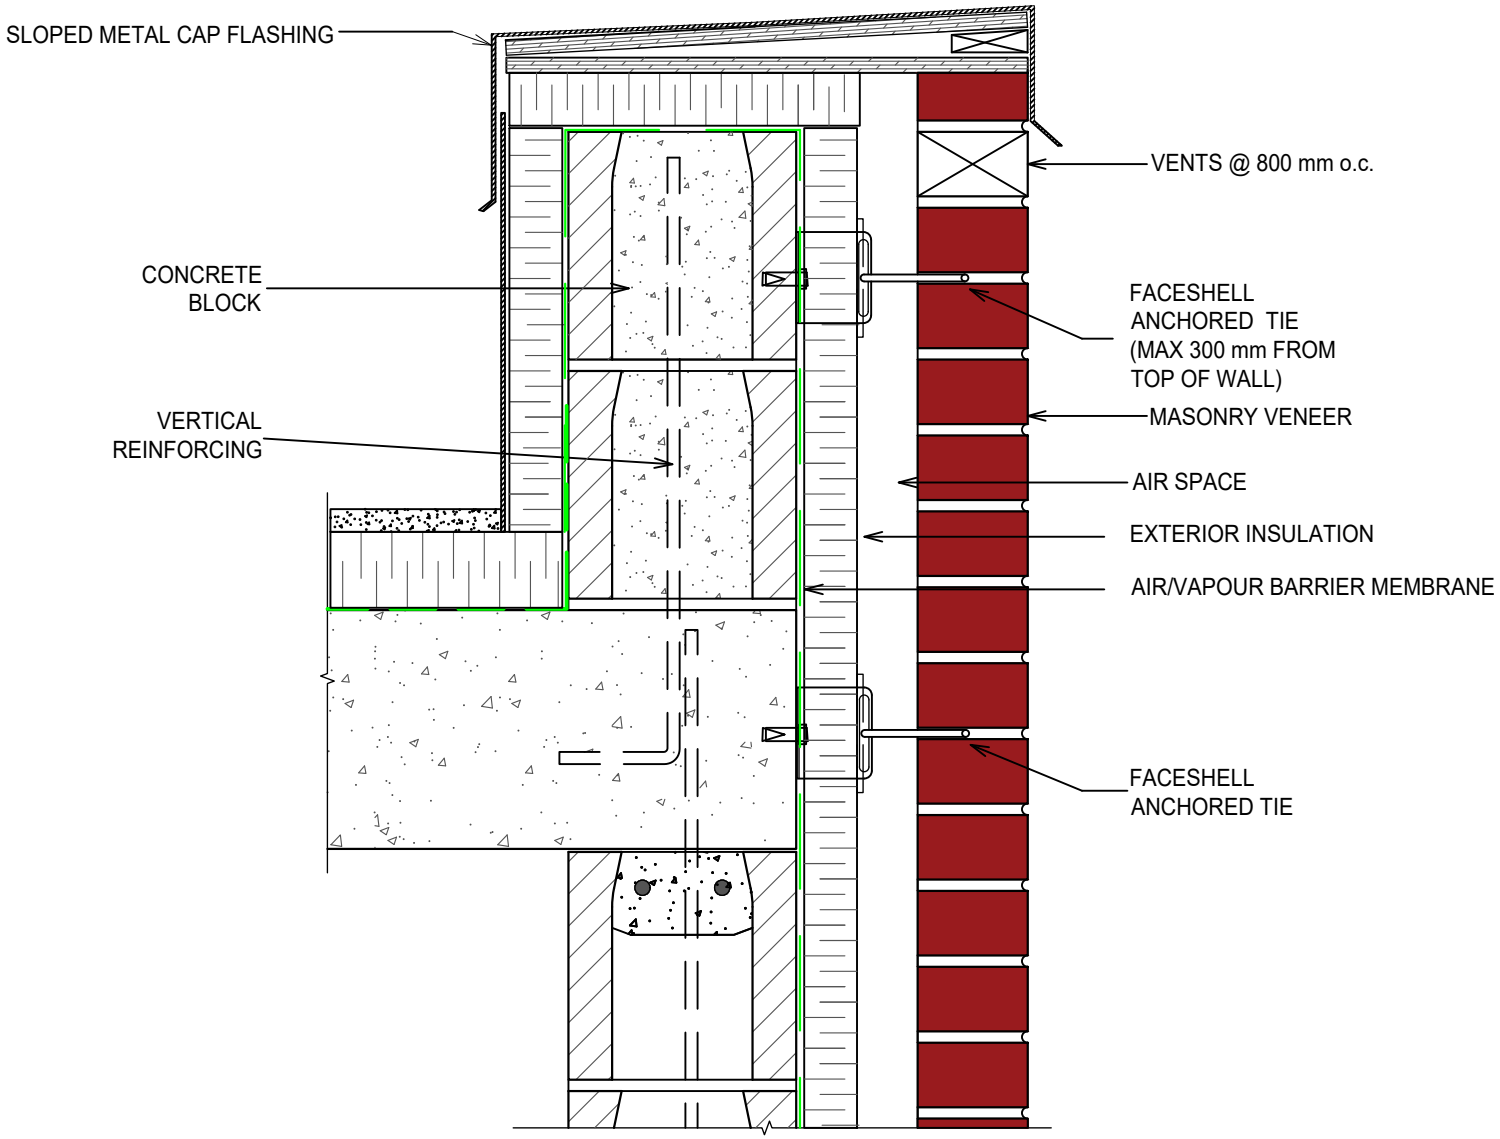
SLOPED METAL CAP FLASHING
VENTS @ 800 mm o.c.
CONCRETE BLOCK
FACESHELL ANCHORED TIE (MAX 300 mm FROM TOP OF WALL)
MASONRY VENEER
VERTICAL REINFORCING
AIR SPACE
EXTERIOR INSULATION
AIR/VAPOUR BARRIER MEMBRANE
FACESHELL ANCHORED TIE